


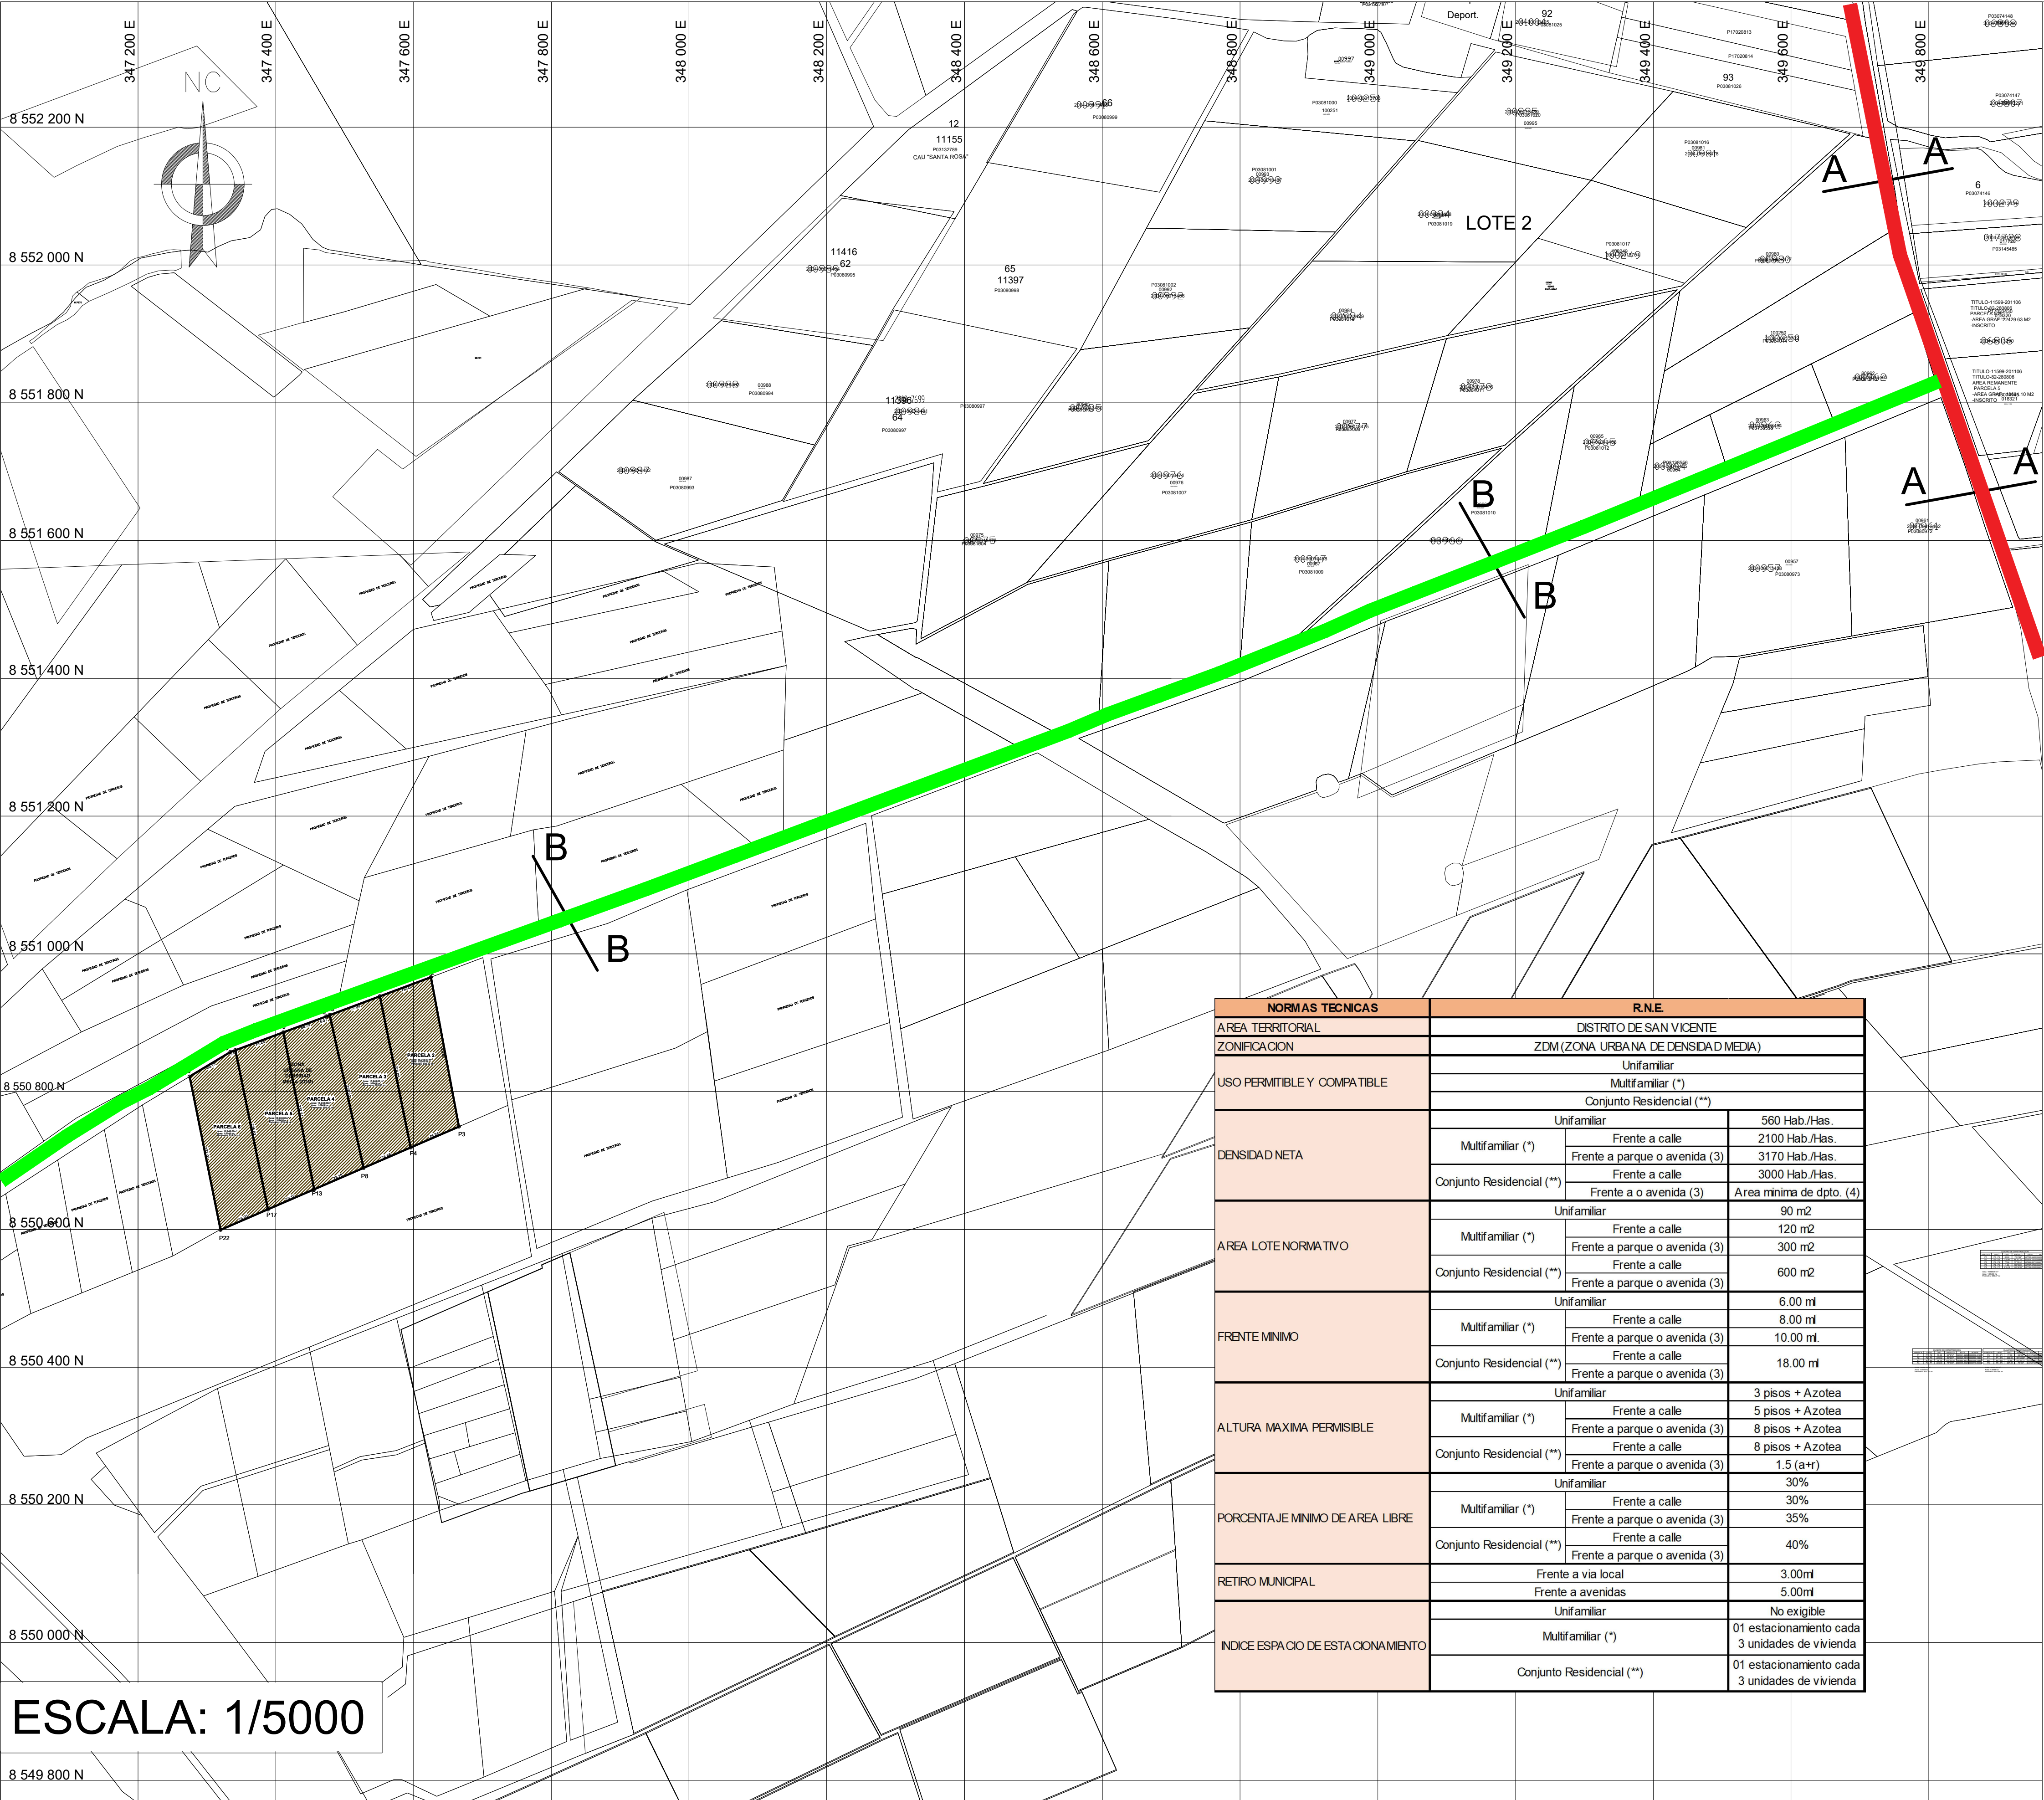

CUADRO DE DATOS TECNICOS PARCELA 2					
VERTICE	LADO	DIST.	ANGULO	ESTE	NORTE
P1	P1 - P2	79.00	99°4'14"	347551.2282	8550938.4153
P2	P2 - P3	220.82	80°2'41"	347625.1870	8550986.1840
P3	P3 - P4	78.24	102°47'16"	347665.8971	8550749.1535
P4	P4 - P1	224.06	78°5'49"	347595.9321	8550718.8600

Area: 16948.60 m²
Area: 1.6949 ha
Perimetro: 600.12 ml

CUADRO DE DATOS TECNICOS PARCELA 3					
VERTICE	LADO	DIST.	ANGULO	ESTE	NORTE
P5	P5 - P1	77.90	98°6'0"	347478.2993	8550911.0332
P1	P1 - P4	224.06	80°55'46"	347551.2282	8550938.4153
P4	P4 - P8	74.68	101°54'11"	347595.9321	8550718.8600
P8	P8 - P5	227.22	79°4'3"	347527.3975	8550689.1858

Area: 16948.60 m²
Area: 1.6949 ha
Perimetro: 603.86 ml

CUADRO DE DATOS TECNICOS PARCELA 4					
VERTICE	LADO	DIST.	ANGULO	ESTE	NORTE
P9	P9 - P10	66.75	99°17'34"	347410.9831	8550886.0002
P10	P10 - P5	5.07	180°11'40"	347473.5500	8550909.2500
P5	P5 - P8	227.22	81°53'59"	347478.2993	8550911.0332
P8	P8 - P13	78.18	100°55'57"	347527.3975	8550689.1858
P13	P13 - P9	232.21	77°40'50"	347455.6582	8550658.1241


Area: 16948.60 m²
Area: 1.6949 ha
Perimetro: 609.42 ml

CUADRO DE DATOS TECNICOS PARCELA 5					
VERTICE	LADO	DIST.	ANGULO	ESTE	NORTE
P14	P14 - P9	74.28	98°50'22"	347341.3574	8550860.1274
P9	P9 - P13	232.21	80°42'26"	347410.9831	8550886.0002
P13	P13 - P17	73.12	102°19'10"	347455.6582	8550658.1241
P17	P17 - P14	235.83	78°8'2"	347388.5579	8550629.0709


Area: 16948.60 m²
Area: 1.6949 ha
Perimetro: 615.44 ml

CUADRO DE DATOS TECNICOS PARCELA 6					
VERTICE	LADO	DIST.	ANGULO	ESTE	NORTE
P18	P18 - P19	69.15	109°38'44"	347274.9909	8550821.8737
P19	P19 - P14	7.57	169°22'57"	347334.2600	8550857.4900
P14	P14 - P17	235.83	81°9'38"	347341.3574	8550860.1274
P17	P17 - P22	75.03	101°5'158"	347388.5579	8550629.0709
P22	P22 - P18	227.06	77°56'44"	347319.7049	8550599.2589


Area: 16948.60 m²
Area: 1.6949 ha
Perimetro: 614.64 ml

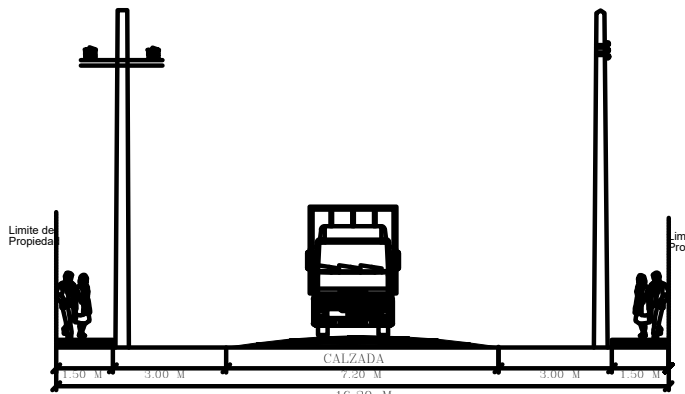

AUTOPISTA ANTIGUA PANAMERICANA SUR
SECCION A-A, A MANTENERSE

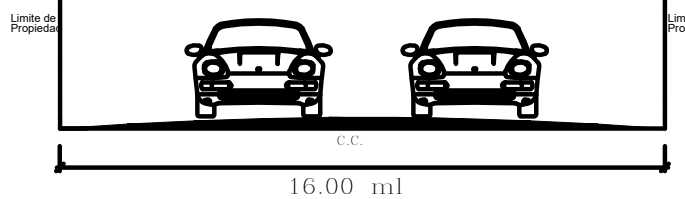

SECCION EXISTENTE
SECCION B-B

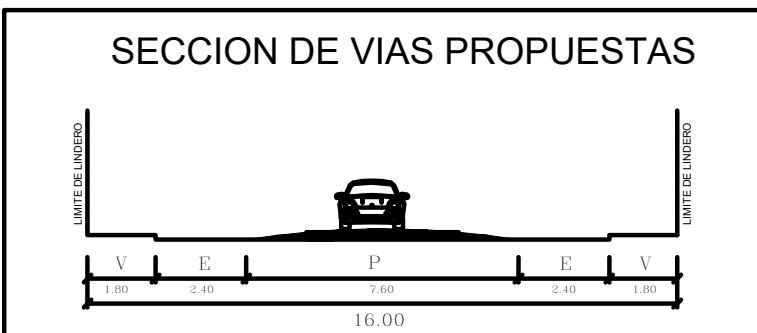

SECCION DE VIAS PROPUESTAS

PROYECTO: **PLANEAMIENTO INTEGRAL**

PROPIETARIO: **KCAPITAL HOUSE & COMPANY S.A.C.**

UBICACION:
**PARCELA 2 COD_REF_CATASTRAL 8_3458550_024174 / PARCELA 3
COD_REF_CATASTRAL 8_3458550_024175/ PARCELA 4
COD_REF_CATASTRAL 8_3458550_024176/ PARCELA 5
COD_REF_CATASTRAL 8_3458550_024300/ PARCELA 6
COD_REF_CATASTRAL 8_3458550_024301 - VALLE DE CAÑETE SECTOR
LA ENCAÑADA**

PROFESIONAL
ORBAL MAURICIO QUIQUIA
INGENIERO CIVIL | REGISTRO CIP N° 81225

PLANO:
PLANEAMIENTO INTEGRAL

DATUM:
ZONA 18 SUR - PSAD56

ESCALA:
INDICADA

FECHA:
ABRIL - 2024

PI-01